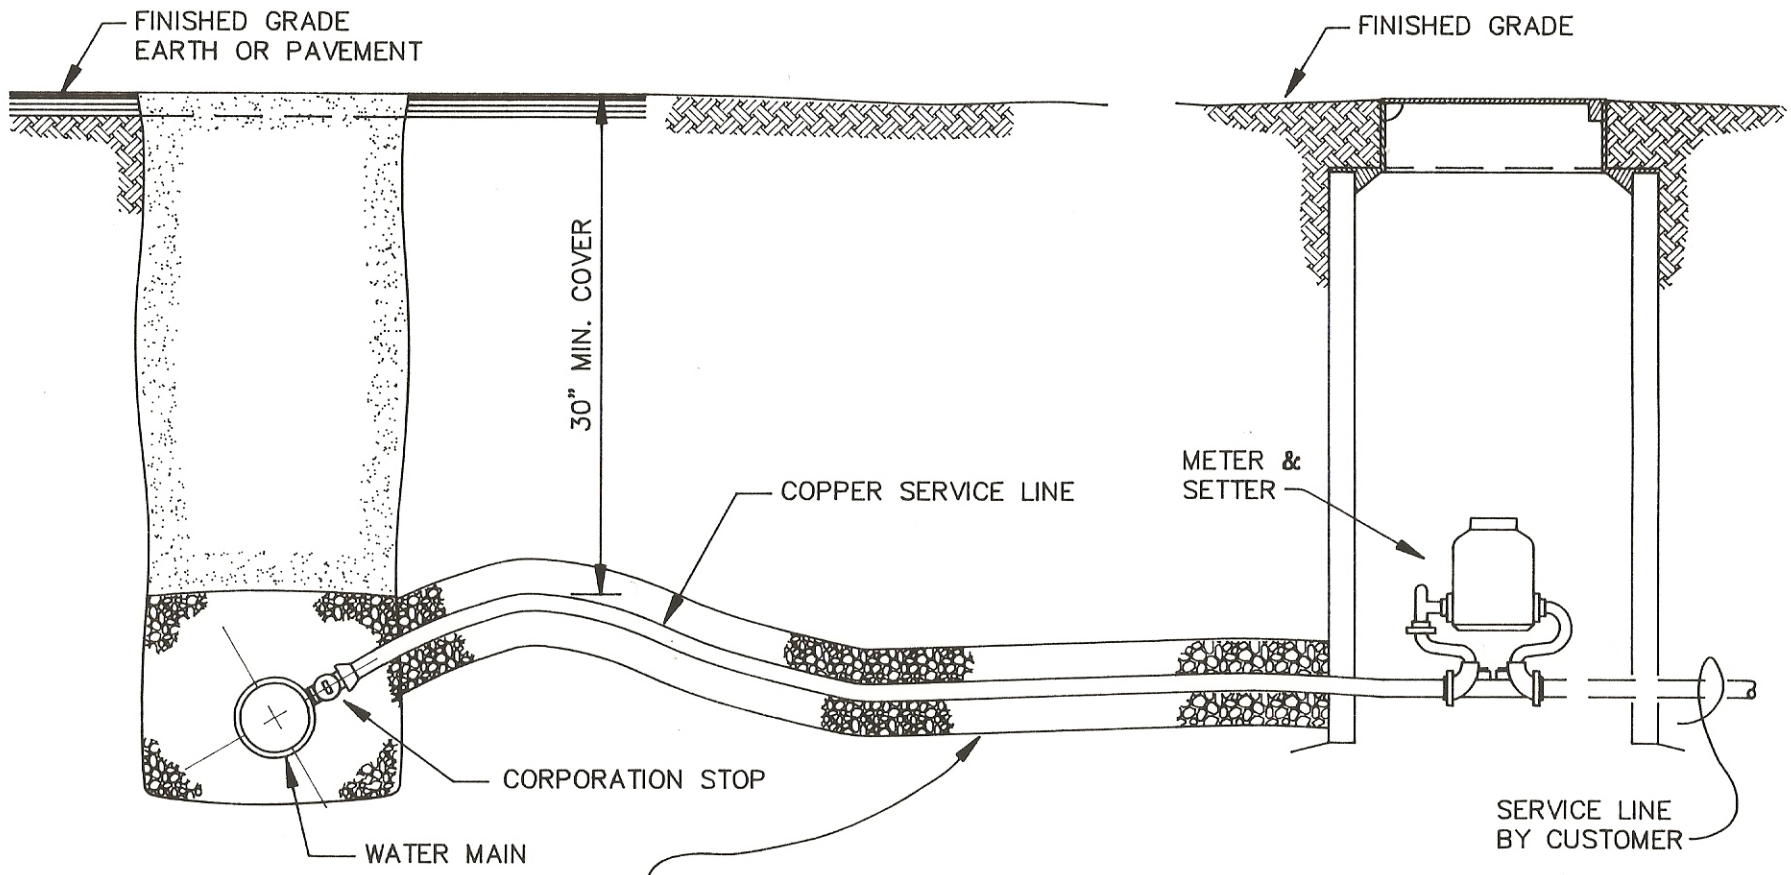

Quest

Quest Engineers, Inc.
Lexington, Kentucky
Louisville, Kentucky

CITY OF PARIS, KENTUCKY
WATER DISTRIBUTION DEPARTMENT

WD-11
CUSTOMER SERVICE CONNECTION

11-15-91 ISSUE DATE

NOT TO SCALE